3/20/2020 10:17:07 AM

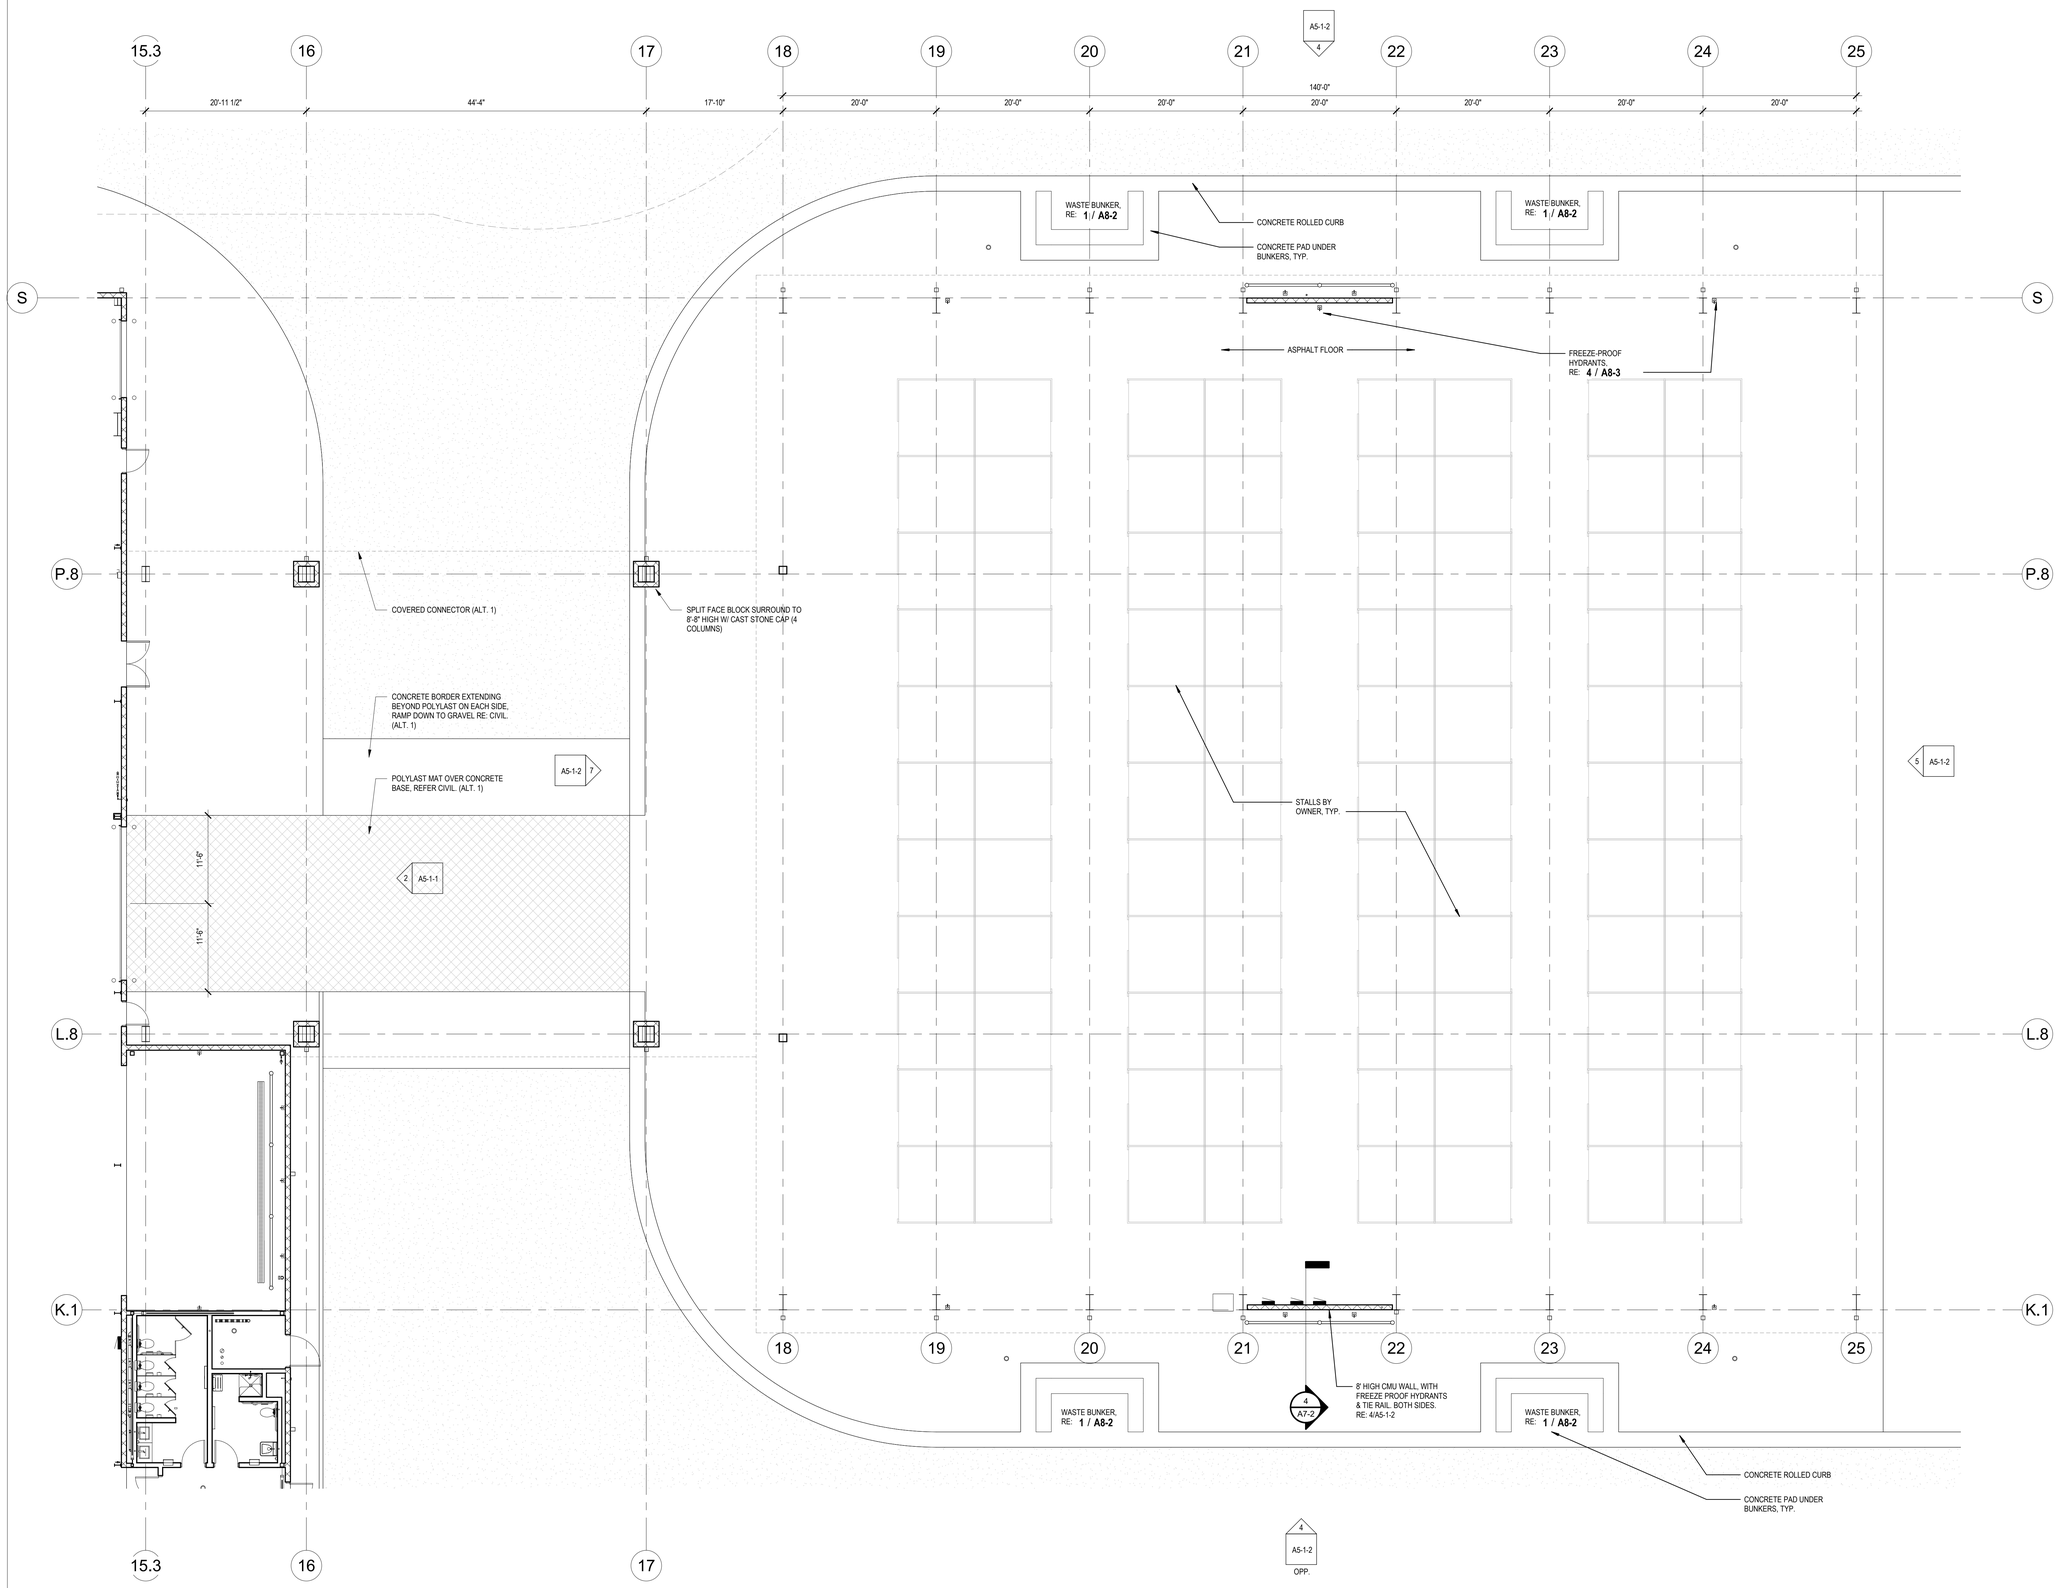

1 **ALTERNATE 1 - BARN FLOOR PLAN - AREA F**
1/8" = 1'-0"

PROJECT NORTH

GENERAL NOTES

1. ALL CONSTRUCTION TO CONFORM TO APPLICABLE BUILDING CODES. REFER LS1-1
2. ALL BUILDING ELEMENTS AND FIXTURES SHALL COMPLY WITH LOCAL ACCESSIBILITY GUIDELINES.
3. ANY DISCREPANCIES BETWEEN DRAWINGS AND / OR SPECIFICATIONS AND FIELD CONDITIONS SHALL BE REFERRED TO THE ARCHITECT FOR ADJUSTMENT BEFORE WORK COMMENCES.
4. INSTALL ALL PRODUCTS AND ASSEMBLIES IN STRICT ACCORDANCE WITH MANUFACTURERS' SPECIFICATIONS AND INSTRUCTIONS.
5. INSTALLATION DETAILS AND DIMENSIONS MAY DIFFER FROM THOSE SHOWN. CONTRACTOR SHALL VERIFY INSTALLATION REQUIREMENTS FOR ALL PRODUCTS TO BE INCORPORATED IN THE WORK, INCLUDING PARTITION THICKNESS FOR RECESSED PRODUCTS, AND IS RESPONSIBLE FOR ACCOMMODATING ANY CHANGES TO MATERIALS OR PRODUCTS NECESSARY DUE TO THESE DIFFERENCES.
6. CAULK ALL JOINTS OR CRACKS WHICH OCCUR WHERE DISSIMILAR MATERIALS INTERSECT PERPENDICULAR TO EACH OTHER, AND INTERSECTION IS EXPOSED TO VIEW, U.O.N.
7. PROVIDE & INSTALL GWB WALL CONTROL JOINTS AT MAXIMUM 30'-0" O.C. SPACING ON ALL WALLS WHERE REQUIRED. COORDINATE LOCATION IN FIELD WITH ARCHITECT PRIOR TO INSTALLATION. IT IS THE INTENT OF THE DESIGN TO ALIGN CONTROL JOINTS WITH CEILING PLANES / TRANSITIONS AS MUCH AS POSSIBLE.
8. CONTRACTOR TO PROVIDE SOLID, CONTINUOUS, FIRE RATED WOOD BLOCKING FOR ALL MILLWORK, TOILET ACCESSORIES, SIGNAGE, AND OTHER MISCELLANEOUS ASSEMBLIES REQUIRING BLOCKING
9. ARCHITECTURAL PLANS TAKE PRECEDENT FOR LOCATING FIXTURES. NOTIFY ARCHITECT OF ANY DISCREPANCIES BETWEEN ARCHITECTURAL AND ENGINEERING DRAWINGS.

POPULOUS

POPULOUS
Architecture, Planning, Interiors, Programming
4800 Main St., Suite 300
Kansas City, MO 64112
(816) 221-1500

Civil & Landscape
Hall4 Associates, Inc.
2000 North Classen Blvd, Suite S120
Oklahoma City, OK 73106
(214) 346-6200

Mechanical, Electrical, Plumbing & Fire Protection
MEP Associates, LLC
2600 Van Buren St, Suite 2635
Norman, OK 73072
(405) 364-9926

Structural
KFC Engineering
525 Central Park Drive, Suite 202
Oklahoma City, OK 73105
(405) 528-4596

Food Service
S2O Consultants
530 N Wood, #C
Chicago, IL 60622
(224) 717-1999

STATE OF OKLAHOMA
CHARLES KOLARIK
A6471
LICENSED ARCHITECT
03.20.2020

CANADIAN COUNTY EXPO CENTER

3001 Jensen Rd E
El Reno, OK 73036

CONSTRUCTION DOCUMENTS
3/20/2020

REVISIONS

NO.	DATE	DESCRIPTION

B C
A D

PROJECT 18.4703
ISSUED BY: POPULOUS

SHEET
FLOOR PLAN - BARN

DISCIPLINE - CATEGORY - SUB CATEGORY -
A2-1F

Copyright 2018 © POPULOUS